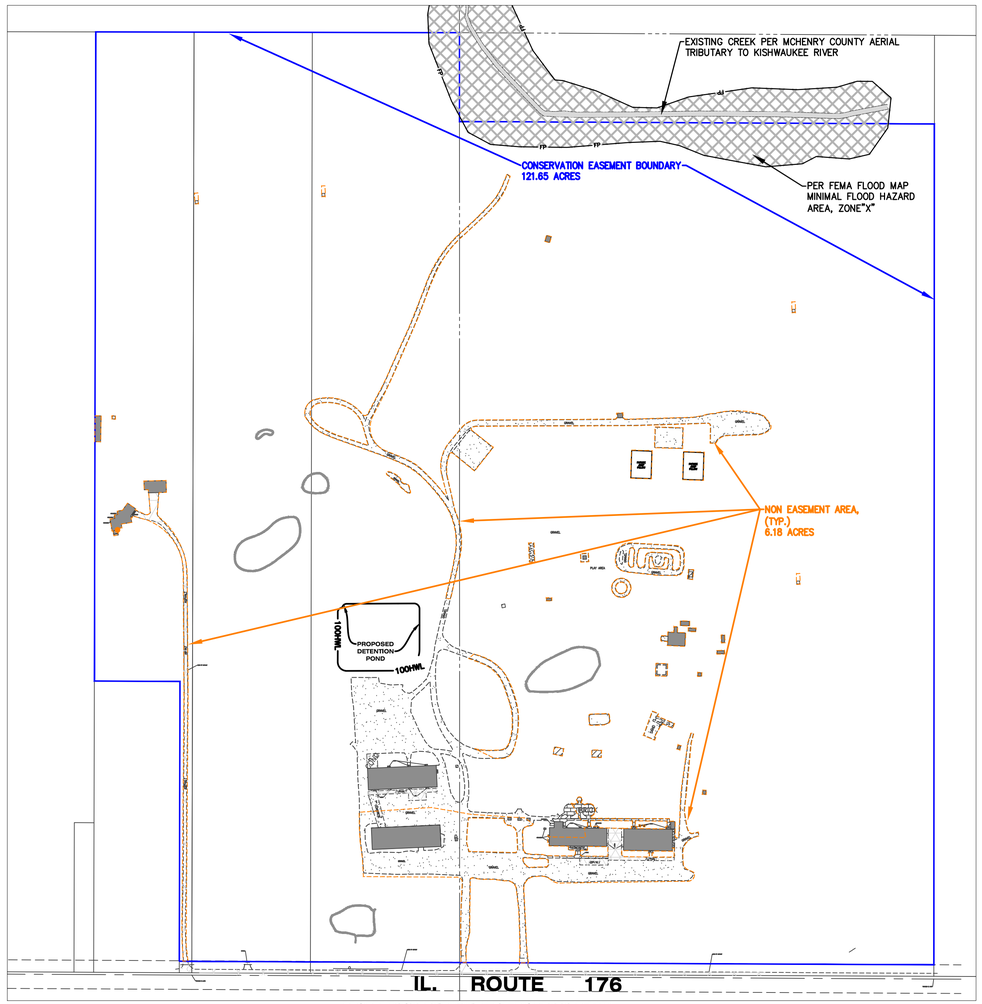

PROPERTY OVERVIEW WITH FIELD SURVEYED DATA
BOUNDARY & TOPOGRAPHIC SURVEY SOURCE:
VANDERSTAPPEN LAND SURVEYING, INC (VLSI),
JOB NUMBERS 221166 AND 230058 ON 11/10/2022
AND 02/10/2023.

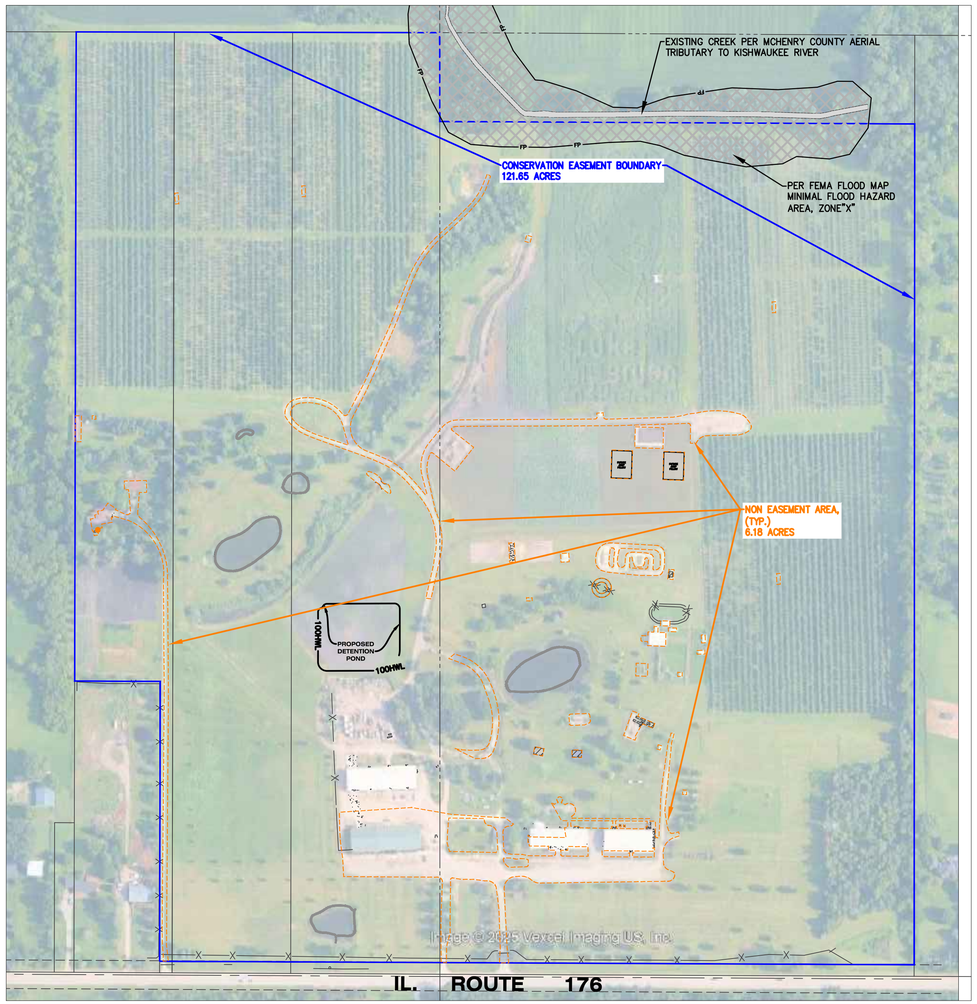

PROPERTY OVERVIEW WITH AERIAL
AERIAL SOURCE: GOOGLE EARTH MAP 2025

CONSERVATION EASEMENT DATA

	SQ. FT.	ACRES
TOTAL CONTIGUOUS PROPERTY	5,577,858	128.05
TOTAL NON EASEMENT AREA	269,201	6.18
TOTAL CONSERVATION EASEMENT AREA	5,299,074	121.65
% OF PROPERTY DEDICATED TO CONSERVATION EASEMENT		95.00

IMPERVIOUS AREA INFORMATION

	SQ. FT.	ACRES
IMPERVIOUS AREA PRIOR 2004	135,357	3.11
IMPERVIOUS AREA ADDED POST 2004	223,446	5.13
TOTAL FUTURE IMPERVIOUS AREA	8,668	0.20
TOTAL IMPERVIOUS AREA	367,471	8.44
IMPERVIOUS AREA TRIBUTARY TO PROPOSED DETENTION BASIN	98446	2.26
IMPERVIOUS AREA NOT TRIBUTARY TO PROPOSED DETENTION BASIN	2690201	6.18

NOTE:
NON EASEMENT BOUNDARY SHOWN WAS PREPARED USING
STATE PLAN COORDINATES IN AUTOCAD 2026 CIVIL 3D
SOFTWARE

N
S
200' 0' 200' 400'
SCALE: 1" = 200'

EXHIBIT "B"

REVISIONS

DATE	NO.	

ALL SEASONS ORCHARD
14510 IL-176
WOODSTOCK, IL

EXHIBIT B - CONSERVATION EASEMENT EXHIBIT

CELTD
Caldwell Engineering, Ltd.
1315 North Madison Street, Woodstock, Illinois
(815) 338-5304 www.caldwellengineering.com

Designed By	MJC
Drawn By	SAH/TPS
Checked By	MJC
Date	12/22/2025
Job Number	CE25.011
Sheet Number	C-4

FOR PERMIT

N:\JOBS\2025\CE25011 - Orchard Fun LLC - Impervious Area Violation_Eng\GPC-25011.dwg Conservation 2/19/2026 1:57 PM